SECTIONS & ELEVATIONS ON PLATES IV & V.

BY

Charles Warren

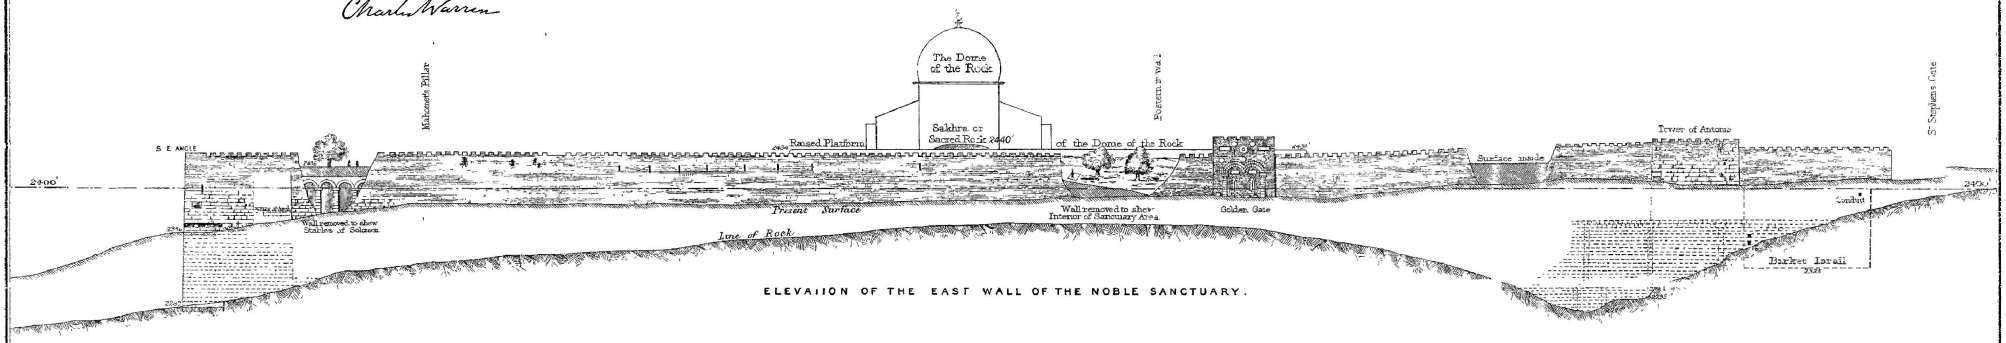

ELEVATION OF THE EAST WALL OF THE NOBLE SANCTUARY.

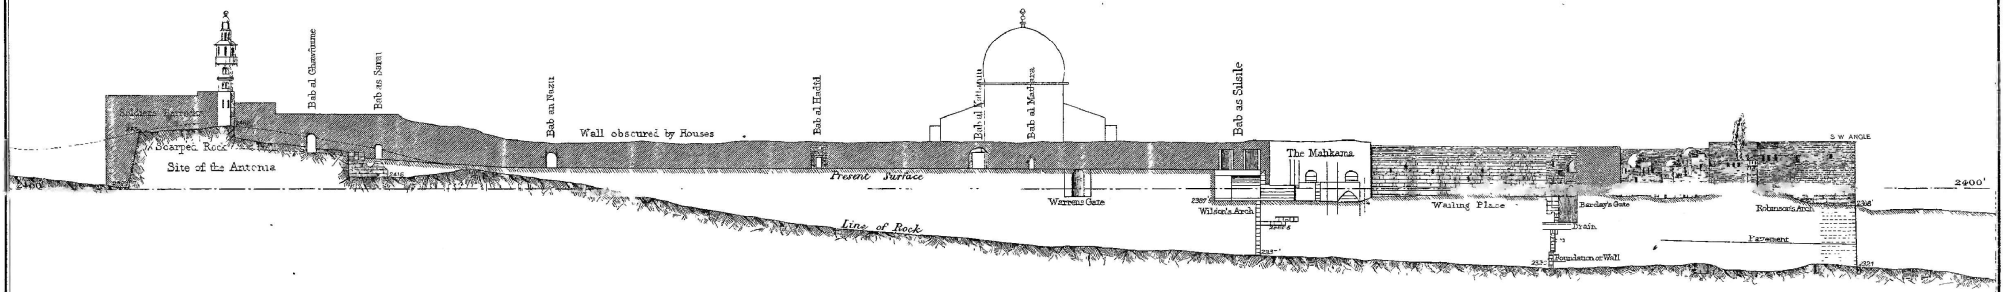

ELEVATION OF THE WEST WALL OF THE NOBLE SANCTUARY.

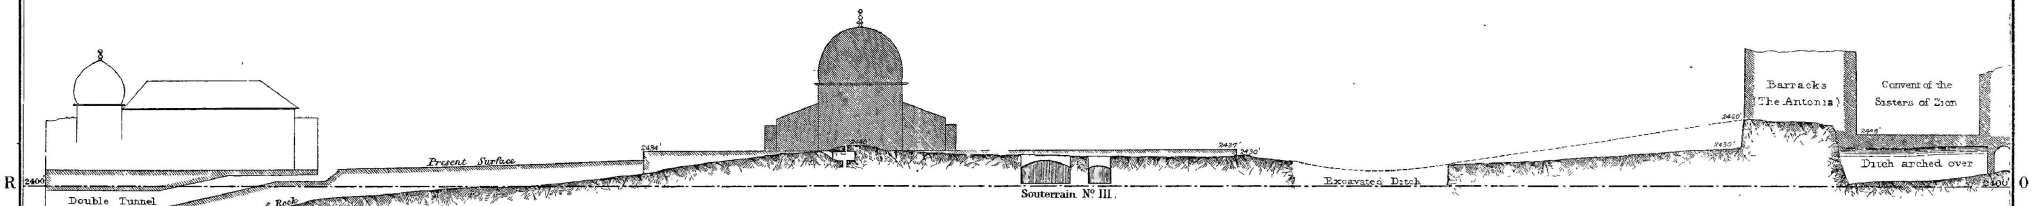

SECTION THROUGH THE NOBLE SANCTUARY AND BEZETHA FROM THE JAMIA AL AKSA TO JEREMIAH'S GROTTO.

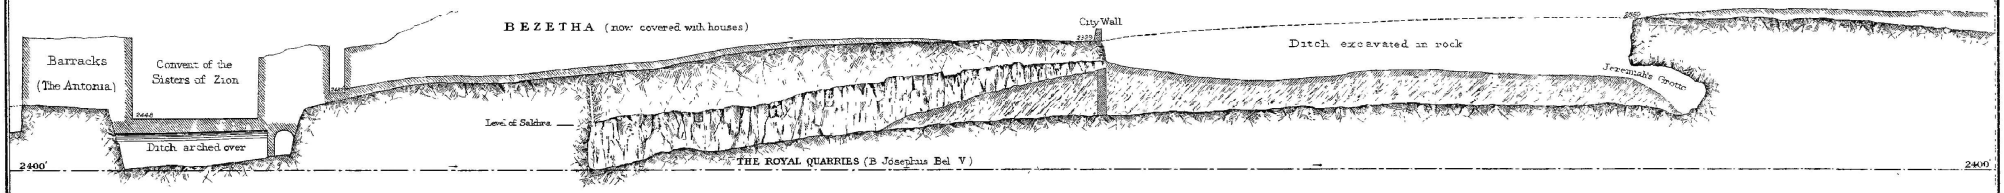

SECTION CONTINUED.

SCALE OF FEET. 1/1000

100 50 0 100 200 300 400

Vincent Brooks Day & Son, L.t.d.